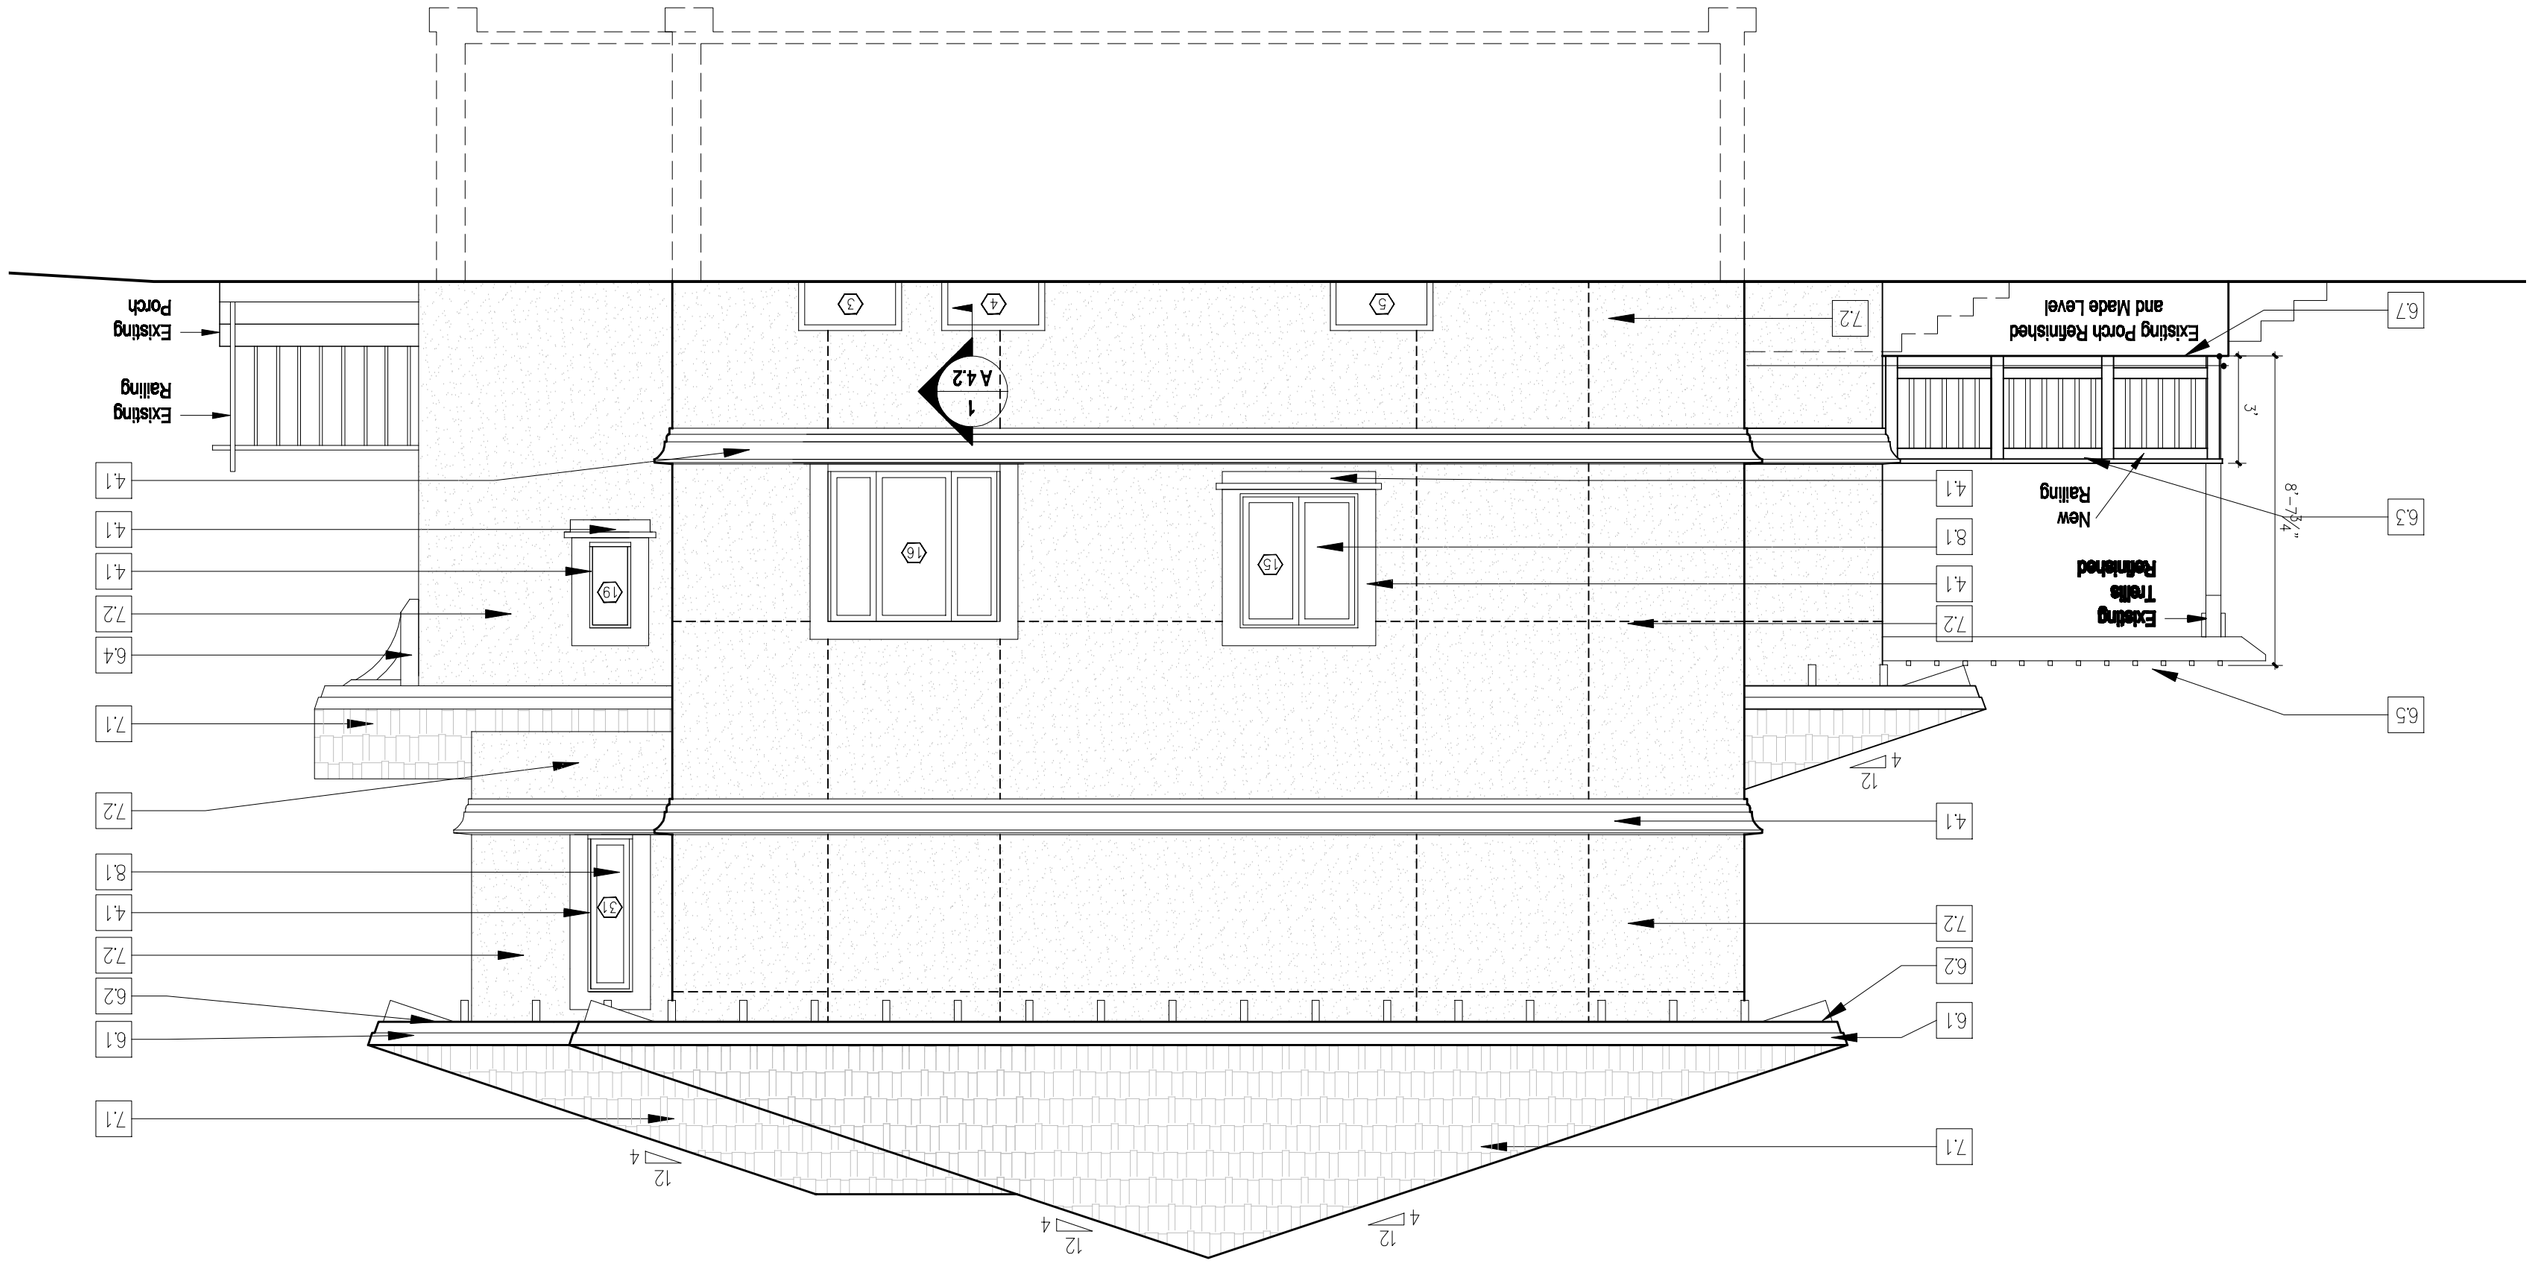
Existing Porch Refinished and Made Level
Existing Trellis Refinished
New Railing
Existing Railing
Existing Porch
8'-7¼"
3'
1
A4.2
12
4
6.5
6.3
7.2
4.1
8.1
6.7
6.4
7.1
6.1
6.2
19
16
15
3
4
5