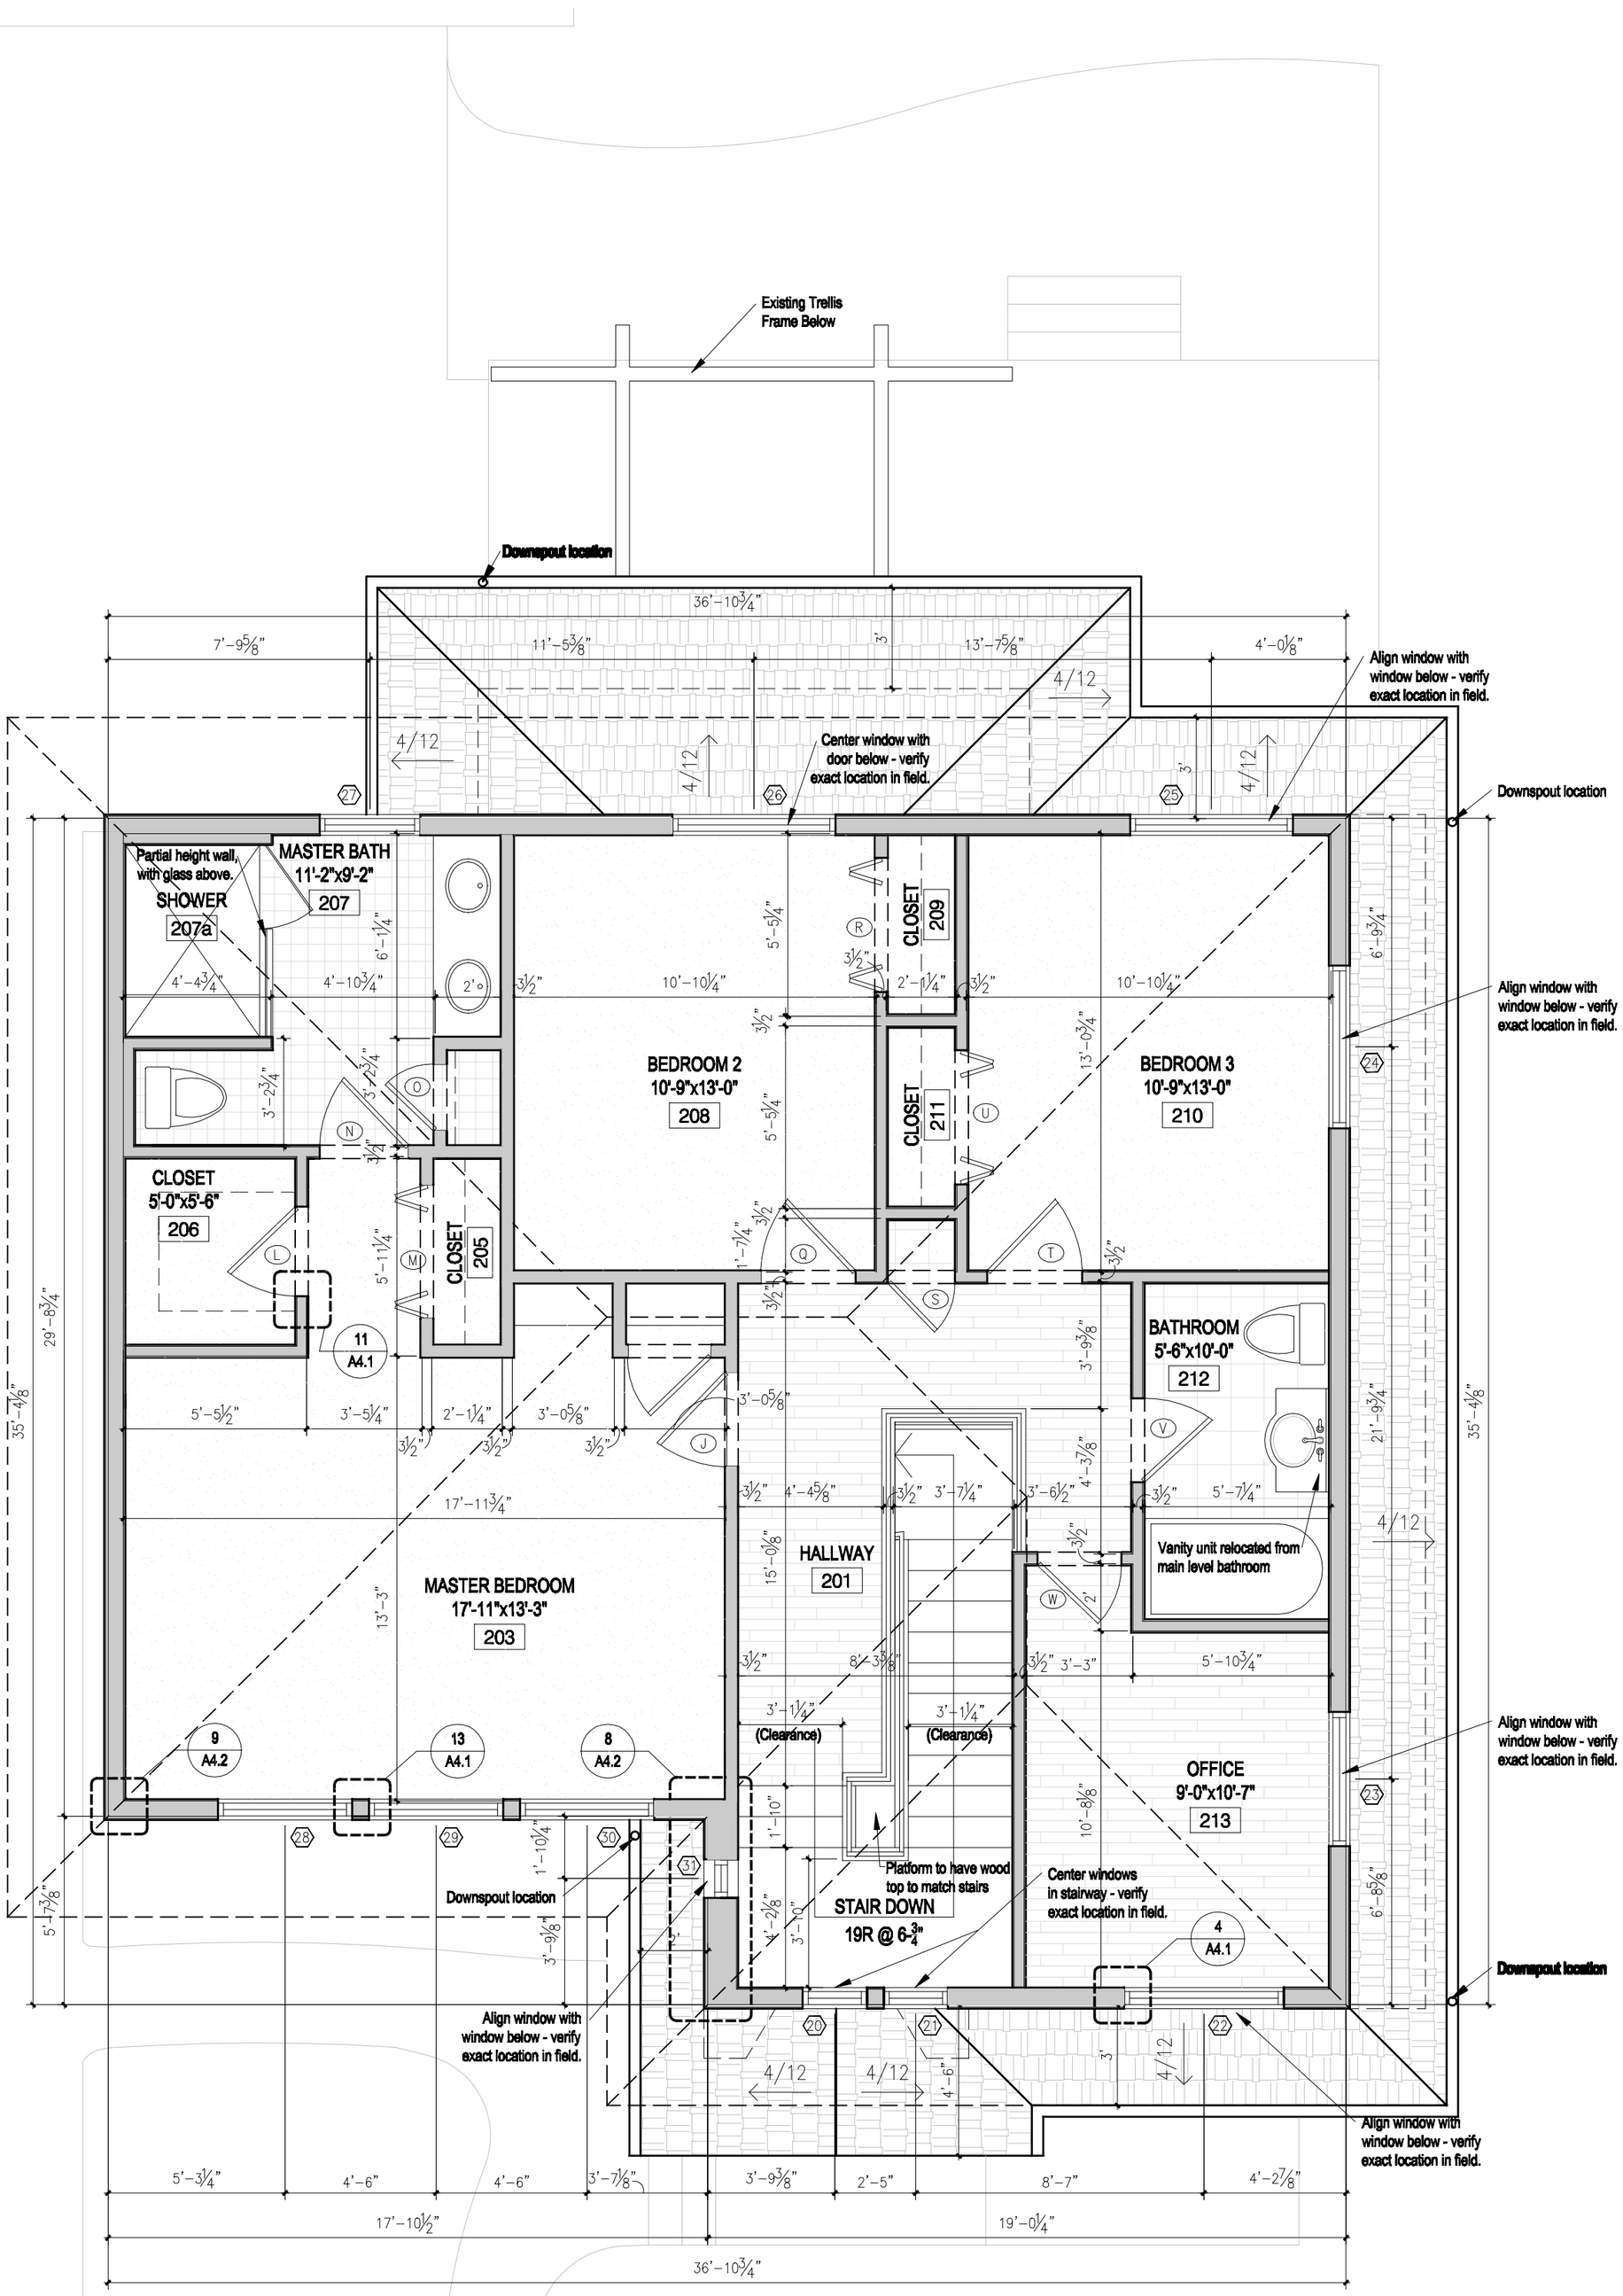
Existing Trellis Frame Below
Downspout location
36'-10¾"
7'-9⅝"
11'-5⅜"
13'-7⅝"
4'-0⅛"
4/12
Align window with window below - verify exact location in field.
Center window with door below - verify exact location in field.
Downspout location
Partial height wall, with glass above.
SHOWER
207a
MASTER BATH
11'-2"x9'-2"
207
CLOSET
209
BEDROOM 2
10'-9"x13'-0"
208
CLOSET
211
BEDROOM 3
10'-9"x13'-0"
210
Align window with window below - verify exact location in field.
CLOSET
5'-0"x5'-6"
206
CLOSET
205
BATHROOM
5'-6"x10'-0"
212
Vanity unit relocated from main level bathroom
MASTER BEDROOM
17'-11"x13'-3"
203
HALLWAY
201
(Clearance)
(Clearance)
OFFICE
9'-0"x10'-7"
213
Platform to have wood top to match stairs
STAIR DOWN
19R @ 6-¾"
Center windows in stairway - verify exact location in field.
Downspout location
Align window with window below - verify exact location in field.
Downspout location
Align window with window below - verify exact location in field.
Align window with window below - verify exact location in field.
5'-3¼"
4'-6"
4'-6"
3'-7⅛"
3'-9⅜"
2'-5"
8'-7"
4'-2⅞"
17'-10½"
19'-0¼"
36'-10¾"